A1 SIZE 23.39" x 33.11" (594.0mm x 841.0mm)
PLOT: 11/03/17 9:09:36 AM
BY:----
FILE NAME: G812-001-00_10-L-0041B_RX-DOG PARKING.DWG

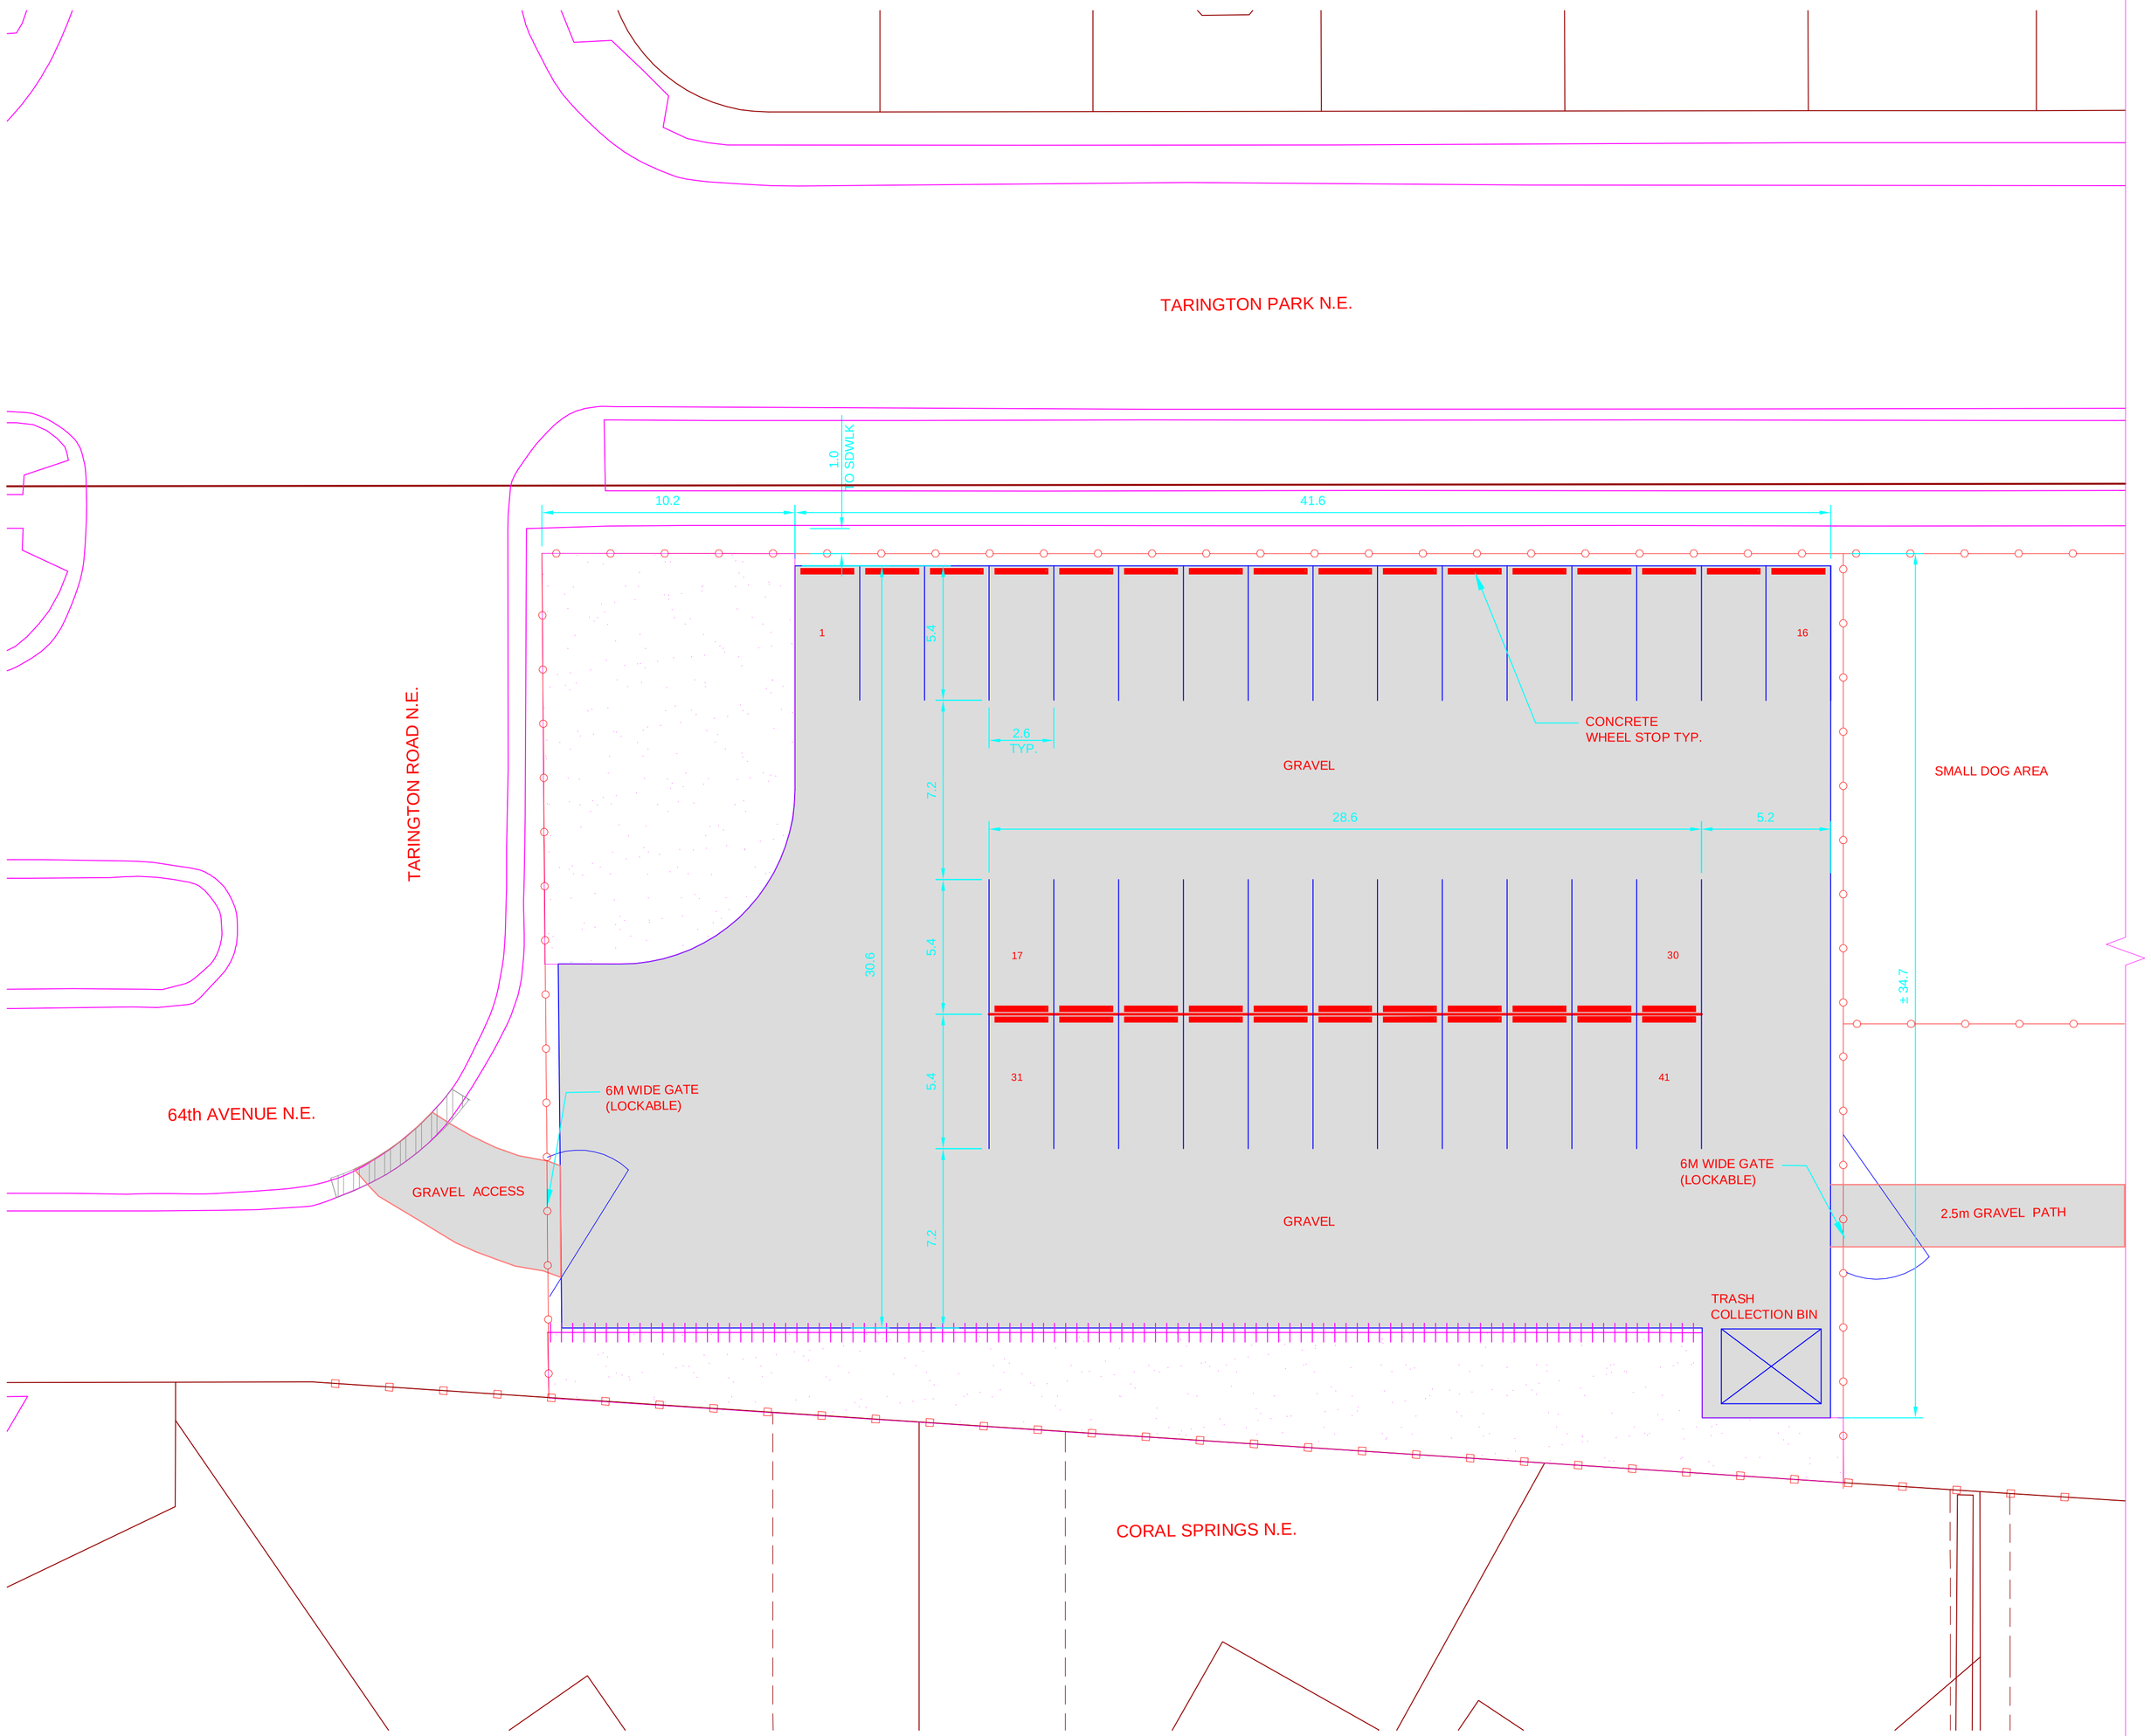

PARKING PLAN

0 1500 3000 4500 mm SCALE 1:150

GENERAL NOTES

1. CONTRACTOR TO ENSURE THE LOCATION OF ALL UNDERGROUND UTILITIES ARE MARKED PRIOR TO CONSTRUCTION START. CALL ALBERTA 1ST CALL (1-800-242-3447).
2. ALL DIMENSIONS ARE MILLIMETERS UNLESS OTHERWISE NOTED. WRITTEN DIMENSIONS SHALL TAKE PRECEDENCE OVER SCALED MEASUREMENTS.
3. ALL HARD SURFACE ELEMENTS SHALL BE SURVEY STAKED ON SITE BY OWNER'S REPRESENTATIVE PRIOR TO CONSTRUCTION MAX. 2 TRIPS TO SITE SHALL BE PROVIDED FOR SURVEY LAYOUT. OWNER'S REPRESENTATIVE REQUIRES 48 HOURS NOTICE PRIOR TO LAYOUT.
4. ALL SHRUB BEDS TO BE MULCHED WITH SPRAY LAKES FOOTHILLS BLEND MULCH AS PER CITY OF CALGARY SPECS.
5. ALL LANDSCAPE CONSTRUCTION TO BE IN ACCORDANCE WITH CITY OF CALGARY PARKS DEPARTMENT DEVELOPMENT GUIDELINES AND STANDARD SPECIFICATIONS FOR LANDSCAPE CONSTRUCTION - CURRENT EDITION.
6. ALL LANDSCAPED AREAS TO BE SLOPED AS REQUIRED IN ORDER TO MAINTAIN POSITIVE DRAINAGE. GRADING REQUIREMENTS TO CONFORM TO CITY OF CALGARY PARKS DEVELOPMENT GUIDELINES AND STANDARD SPECIFICATIONS, CURRENT EDITION.
7. GRADES IN ALL INSTANCES REFER TO FINISH ELEVATION UNLESS NOTED OTHERWISE.
8. ALL ADJACENT DISTURBED AREAS TO BE TOP DRESSED AND RE-SEEDED

PARKING NOTES:
- ALL DIMENSIONS ARE IN METERS UNLESS OTHERWISE NOTED.
- MAINTENANCE VEHICLE GATE AS PER CITY OF CALGARY ROADS SPECIFICATION 454.1001.027.
- PARKING STALL DIMENSIONS TO BE 5400mm X 2600mm TYPICAL.
- DRIVING LANE WIDTH TO BE 7200mm.
- DRIVEWAY TO CONFORM TO CITY OF CALGARY SPECIFICATION 454.1010.004

NOTICE
THE EXISTENCE , LOCATION AND ELEVATION OF UTILITIES AND/OR CONCEALED STRUCTURES AT THE PROJECT SITE ARE NOT GUARANTEED BY AECOM CANADA LIMITED.

THE CONTRACTOR IS RESPONSIBLE FOR DETERMINING THE EXISTENCE, LOCATION AND ELEVATION OF ALL SUCH UTILITIES AND/OR STRUCTURES AND IS RESPONSIBLE FOR NOTIFYING THE APPROPRIATE COMPANY, DEPARTMENT OR PERSON(S) OF ITS INTENTION TO CARRY OUT ITS OPERATIONS.

LEGEND
- EXISTING WOD FENCE
- CHAIN LINK FENCE
- POST AND CABLE FENCING
- SEED
- GRAVEL

DO NOT SCALE THIS DOCUMENT. ALL MEASUREMENTS MUST BE OBTAINED FROM STATED DIMENSIONS.

THIS DRAWING HAS BEEN PREPARED FOR THE USE OF AECOM'S CLIENT AND MAY NOT BE USED, REPRODUCED OR RELIED UPON BY THIRD PARTIES, EXCEPT AS AGREED BY AECOM AND ITS CLIENT, AS REQUIRED BY LAW OR FOR USE BY GOVERNMENTAL REVIEWING AGENCIES. AECOM ACCEPTS NO RESPONSIBILITY, AND DENIES ANY LIABILITY WHATSOEVER, TO ANY PARTY THAT MODIFIES THIS DRAWING WITHOUT AECOM'S EXPRESS WRITTEN CONSENT.

PROFESSIONAL SEALS

I/R	YY/MM/DD	ISSUE/REVISION DESCRIPTION	DRN	CHK	DES	ENG	IDR	APP
A	10/11/25	ISSUED FOR REVIEW	DAV	DAV	SRS	SRS	JBF	---

AECOM

Parks Foundation Calgary
East Calgary Greenway - Phase 1

North East Off Leash Dog Run

PROJECT NUMBER	DRAWING NUMBER	ISSUE/REVISION
G812-001-00	10-L-0041	0